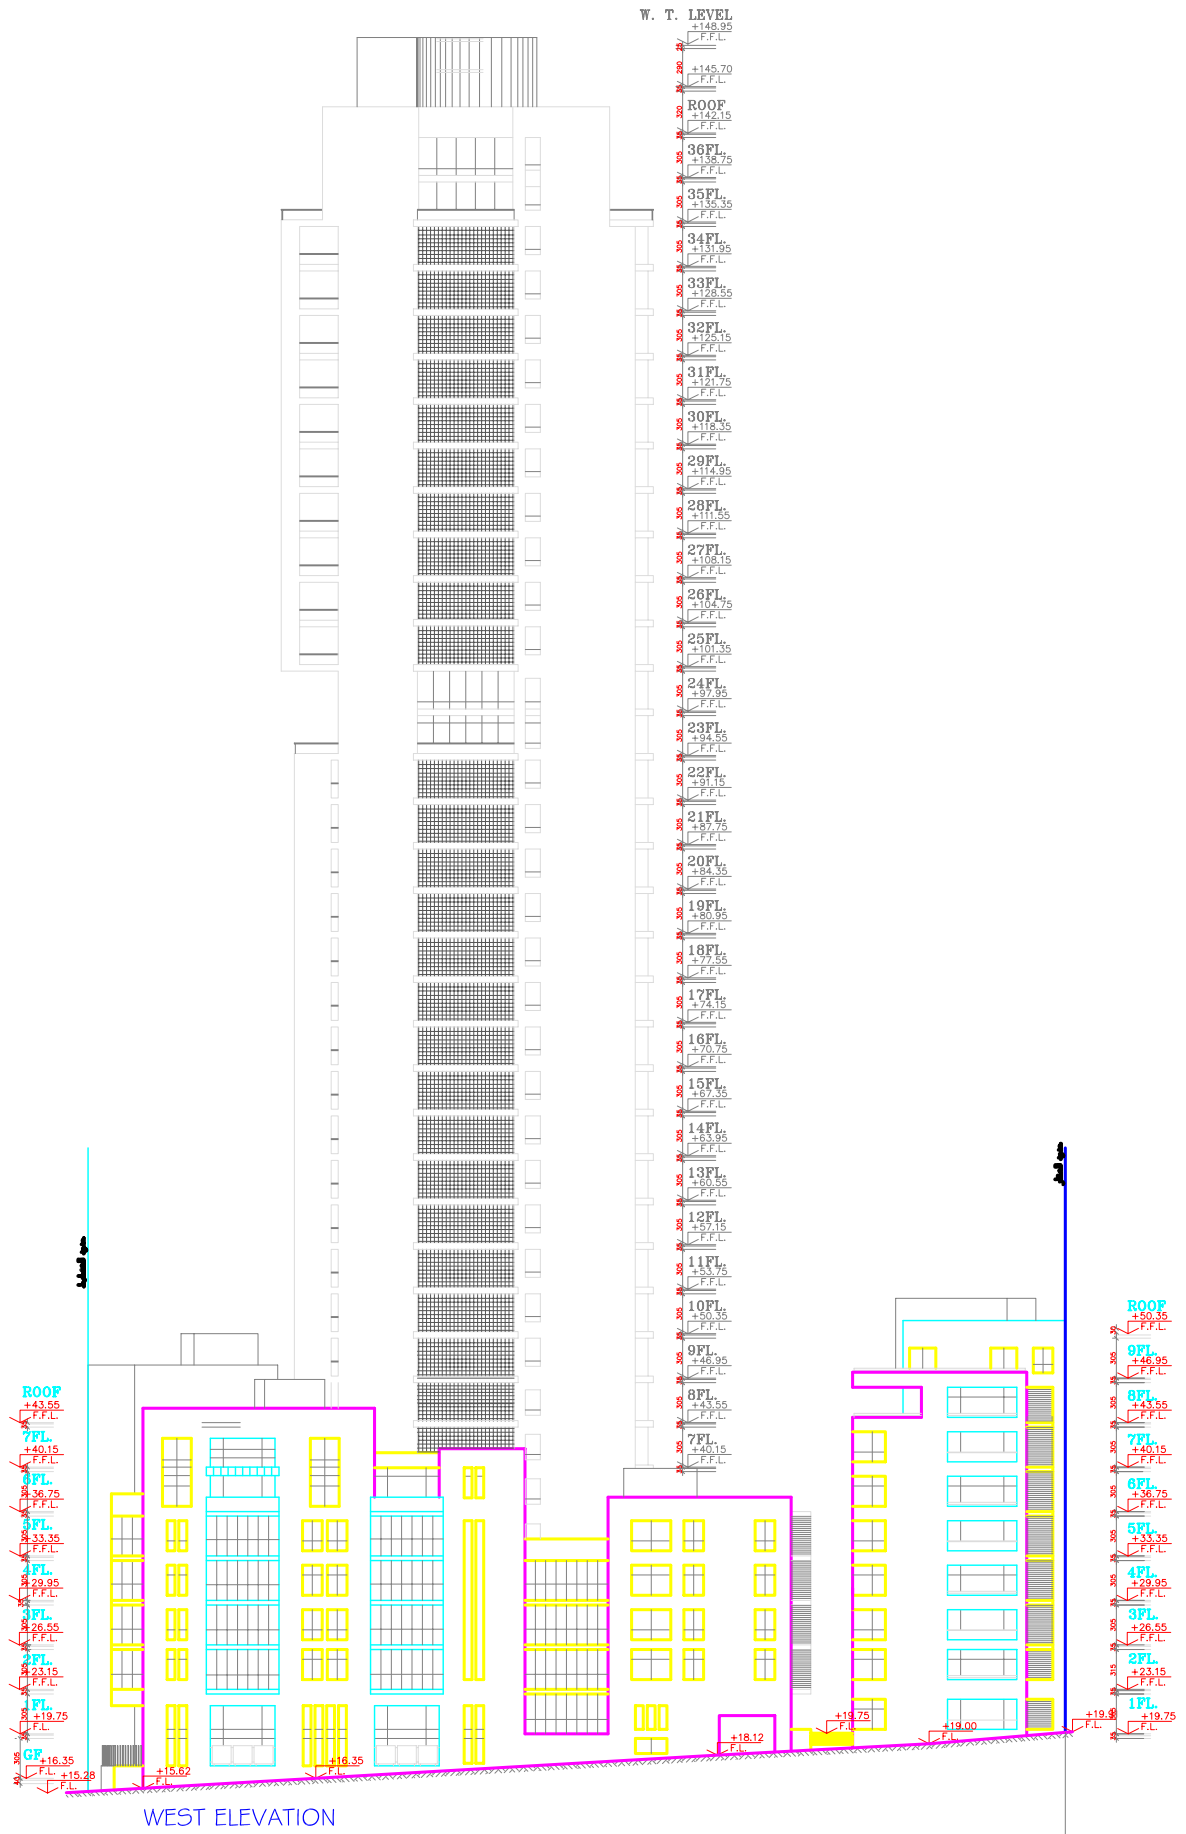

WEST ELEVATION

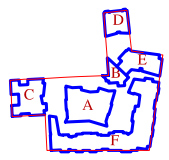

CONSULTANT

Samir Khairallah & Partners
Architects Planners Engineers

E-MAIL: SKP@SKP-CONSULTANTS.COM WEB: SKP-CONSULTANTS.COM
ADDRESS: P.O.BOX 166 • JAZMATI • LEBANON TEL: 961 5 452750 • FAX: 961 5 457 77

MECHANICAL CONSULTANT

ASSOCIATED MECHANICAL ENGINEERS

Gilbert Tambourgi
Electrical Consulting Engineer

GENERAL NOTES

1. ALL DIMENSIONS ARE IN CENTIMETERS UNLESS OTHERWISE STATED.
2. DO NOT SCALE THIS DRAWING AS A BASIS FOR CONSTRUCTION WORK.
3. THIS DRAWING MUST BE READ IN CONJUNCTION WITH ALL OTHER ARCHITECTURAL AND ENGINEERING DRAWINGS.
4. THE ARCHITECT DRAWING MUST BE REFERRED ABOUT ARRANGEMENT OF THIS DRAWING CONSTRUCTION WORKS.

No.	Revision	Date
5		
4		
3		
2		
1	.....	-/-/-

Title: WEST ELEVATION

Sheet No.

Rev 00

LOT NUMBER: 2

Scales: 1/200

Drawn	Checked	Approved	Date
J.E.	-	-	AUGUST 26-2010

Phase: CONSTRUCTION PERMIT

Project: GEMAYZEH VILLAGE
BEIRUT LEBANON

No. 0605